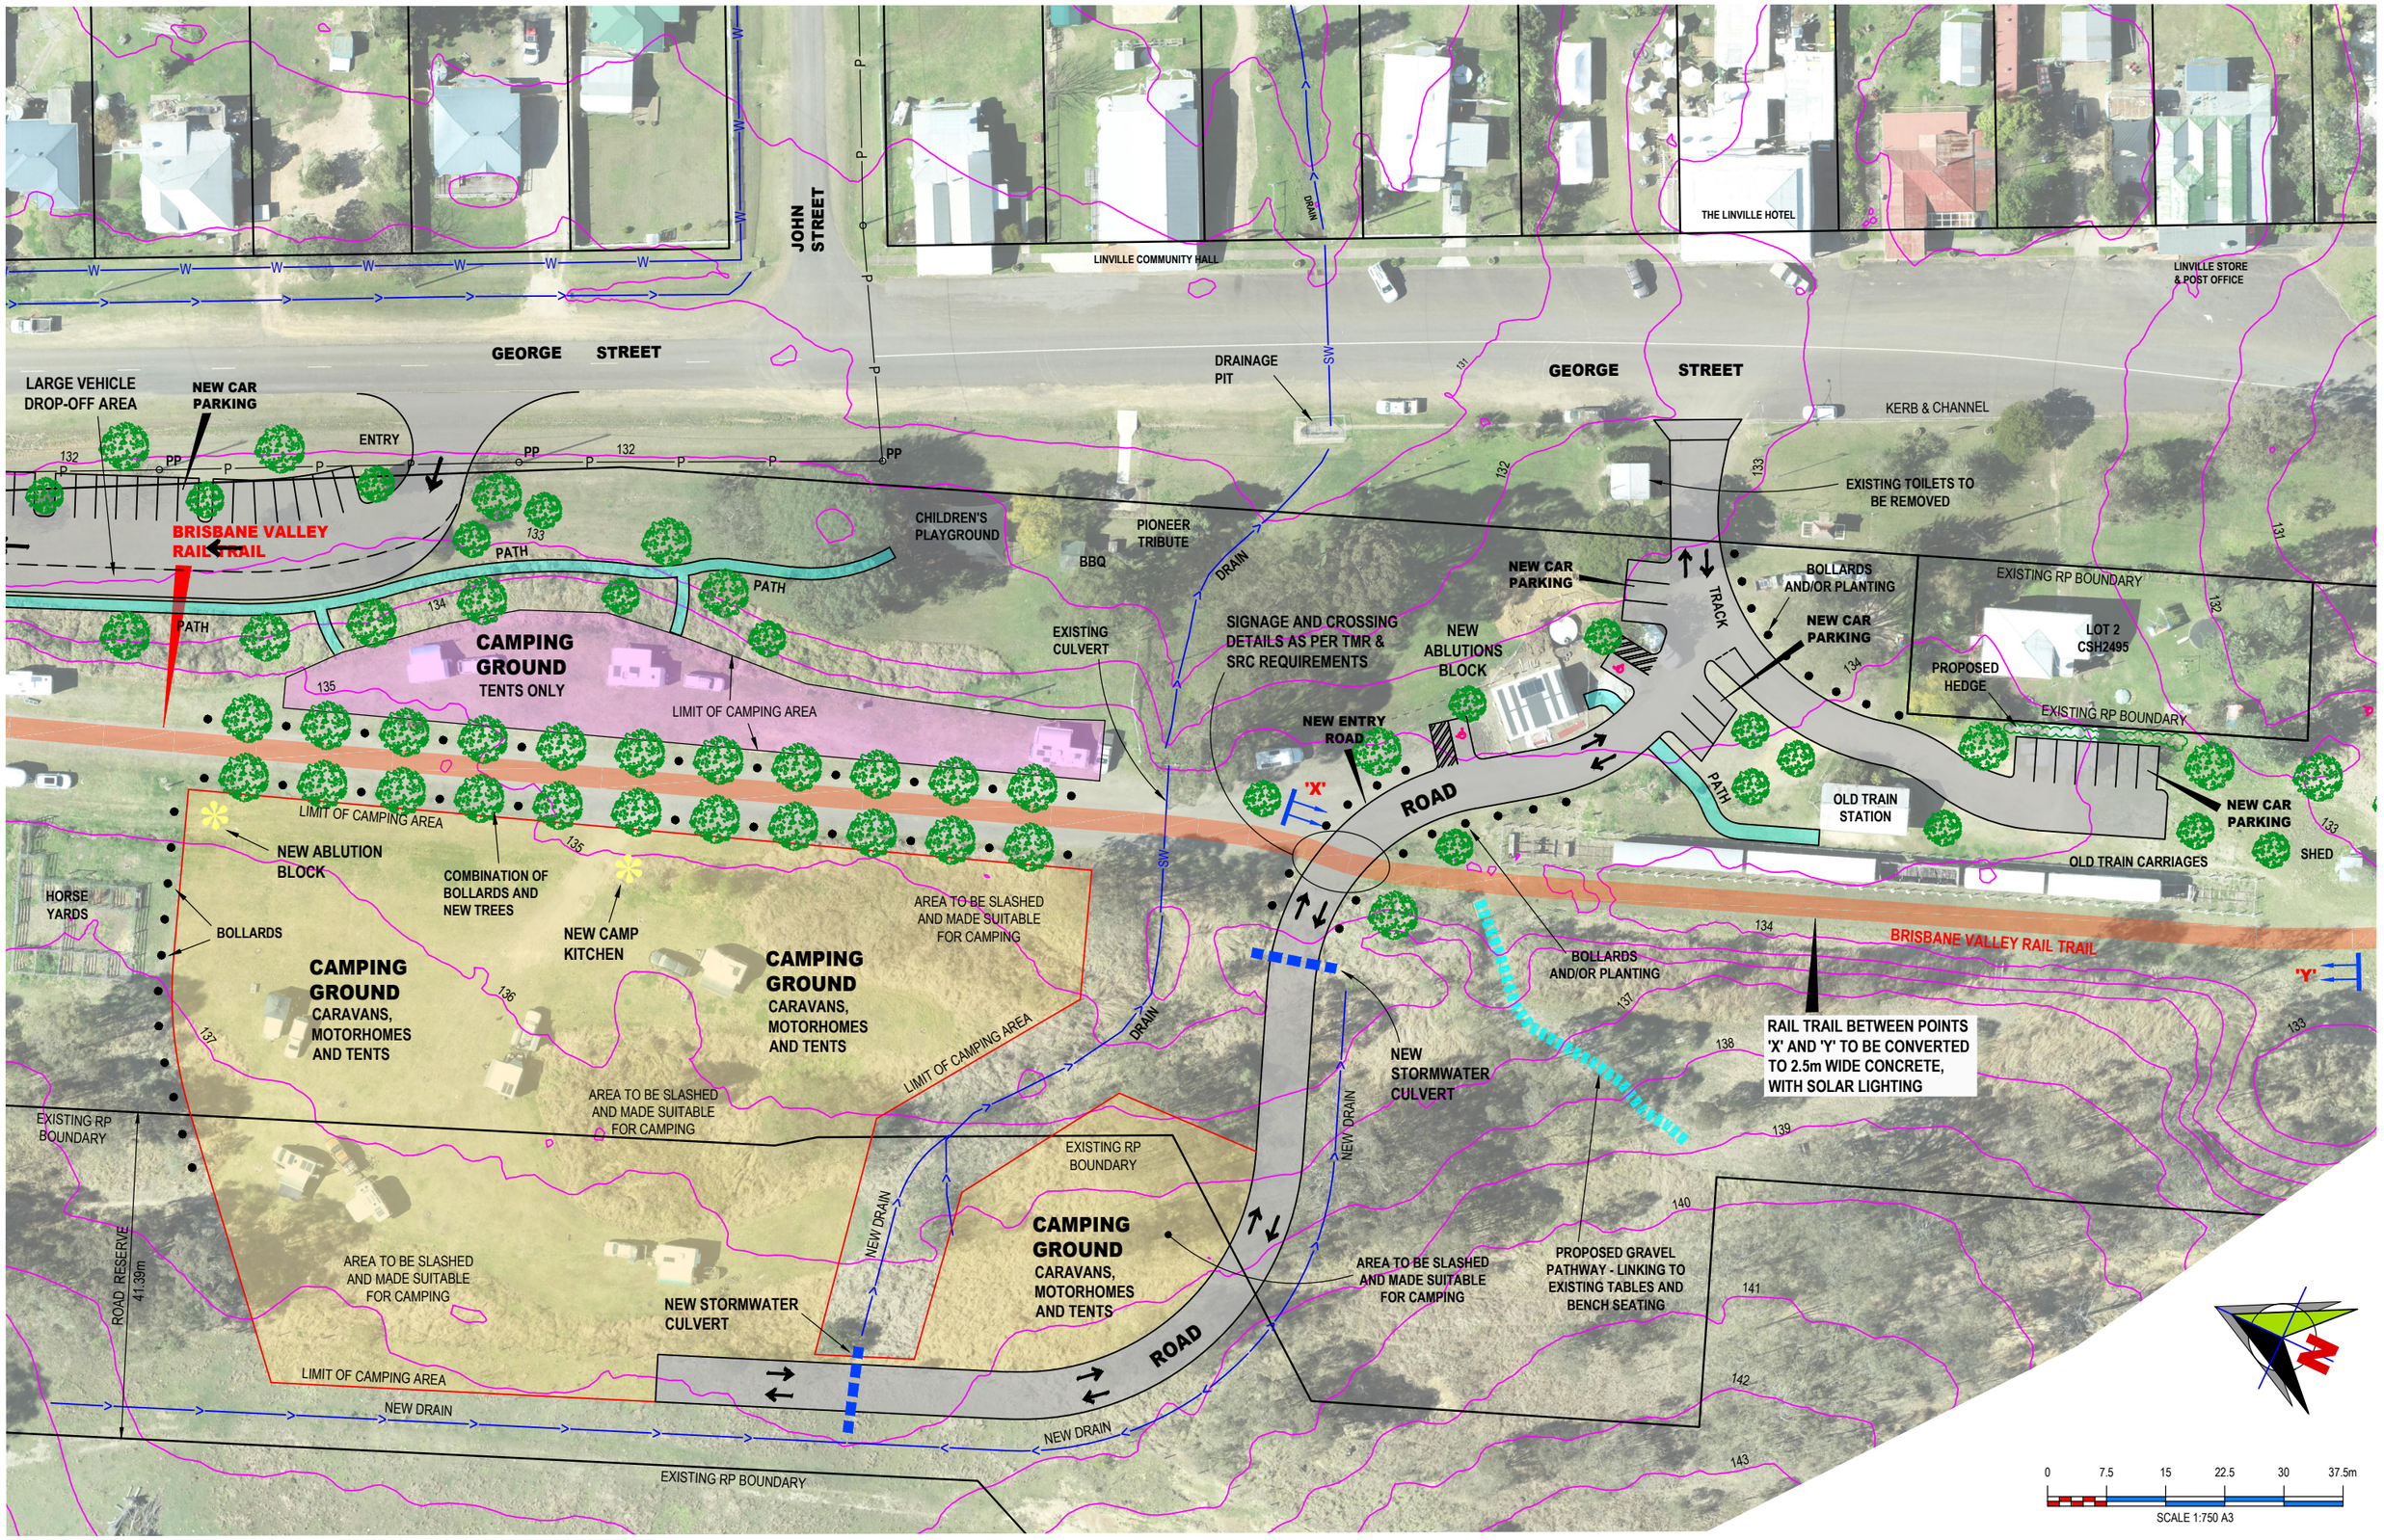

CONTOUR
A.B.N. 62 117 061 659
SUNSHINE COAST OFFICE
Suite 512 & 513, Level 5
Tower 2, 55 Plaza Pde
Maroochydore, Qld 4558
NORTH LAKES OFFICE
Corporate Suite A, Bld 2
2 - 4 Flinders Parade,
North Lakes 4509, Qld
Ph. (07) 5493 9777
www.ContourCE.com.au
admin@contource.com.au
ISO 9001
Quality Assured International 3rd Party Accredited

PLAN DETAILS:

Designed:	CF
Drawn:	JF
Checked:	CF
Datum:	AHD
Date:	25-10-2022

Director: CHRIS FULCHER
(FOR & ON BEHALF OF CONTOUR CIE PTY LTD)

PLAN AMENDMENTS:

Rev	Date	Comment	Altered	Checked
A	11-01-23	MINOR CHANGES SUGGESTED BY COUNCIL	HH	CF
B	19-01-23	MINOR CHANGES TO CAR PARK	HH	CF

PROPOSED UPGRADE WORKS AT LINVILLE TRAILHEAD, BRISBANE VALLEY RAIL TRAIL, FOR SOMERSET REGIONAL COUNCIL

© This plan is Copyright. Other than for the purposes of and subject to the conditions prescribed under the Copyright Act, no part of it may in any form or by any means be reproduced, stored in a retrieval system or transmitted without the prior written permission of Contour Consulting Engineers. The plan shall not be used for construction without prior written approval.

PLAN TITLE:

CAR PARKING AND CAMPING GROUND LAYOUT PLAN

FOR APPROVAL - NOT FOR CONSTRUCTION

PLAN No: 3234 - C06 REVISION: B SHEET: 1 OF 1

FILE LOCATION: G:_CONTOUR PROJECTS\3234 - LINVILLE TRAILHEAD\3234-C06B.DWG